Shop 1 Plan

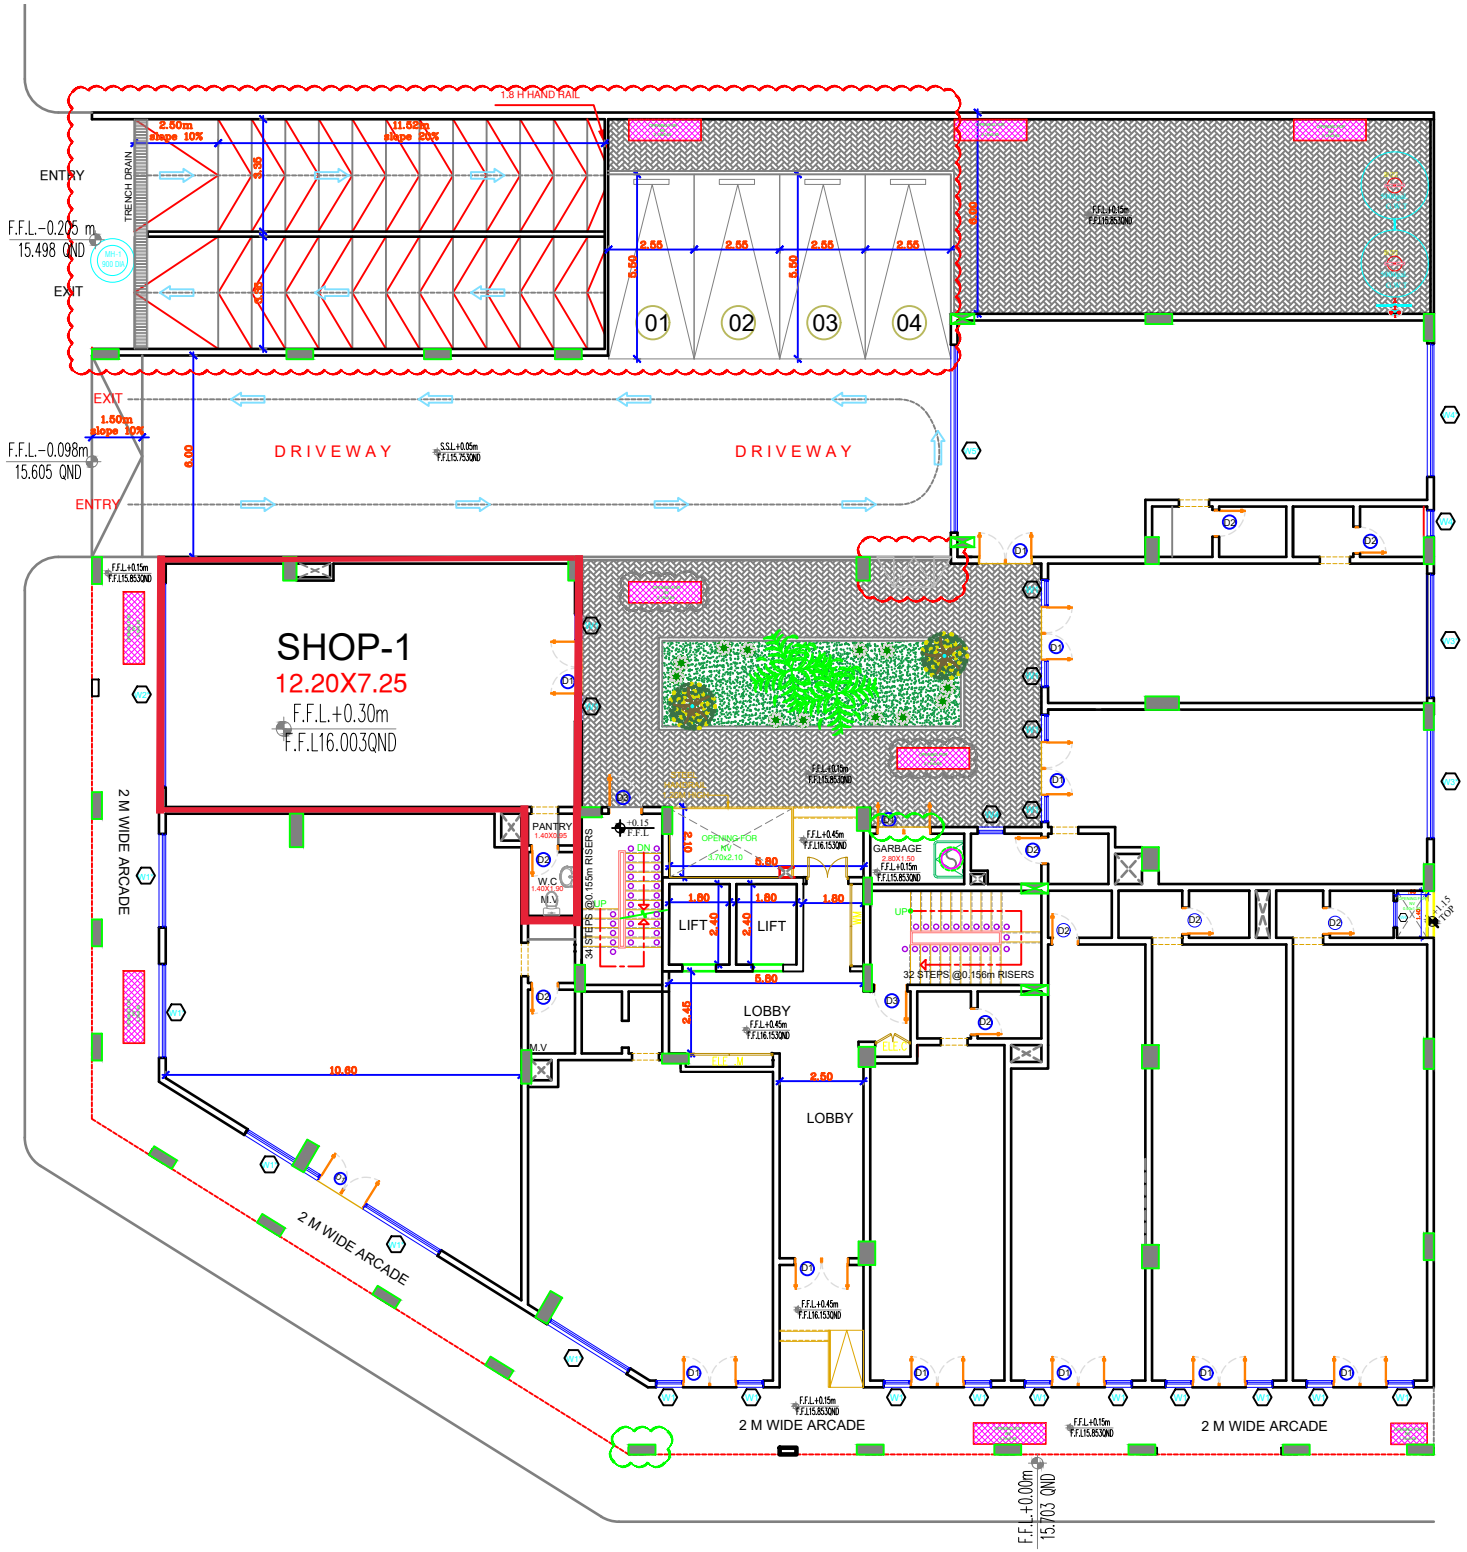
SHOP-1
12.20X7.25
F.F.L.+0.30m
F.F.L16.003QND
DRIVEWAY
DRIVEWAY
ENTRY
EXIT
ENTRY
EXIT
F.F.L.-0.205 m
15.498 QND
F.F.L.-0.098m
15.605 QND
TRENCH DRAIN
01
02
03
04
PANTRY
W.C
LIFT
LIFT
LOBBY
LOBBY
GARBAGE
2 M WIDE ARCADE
2 M WIDE ARCADE
2 M WIDE ARCADE
F.F.L.+0.00m
15.703 QND

Shop 2 Plan

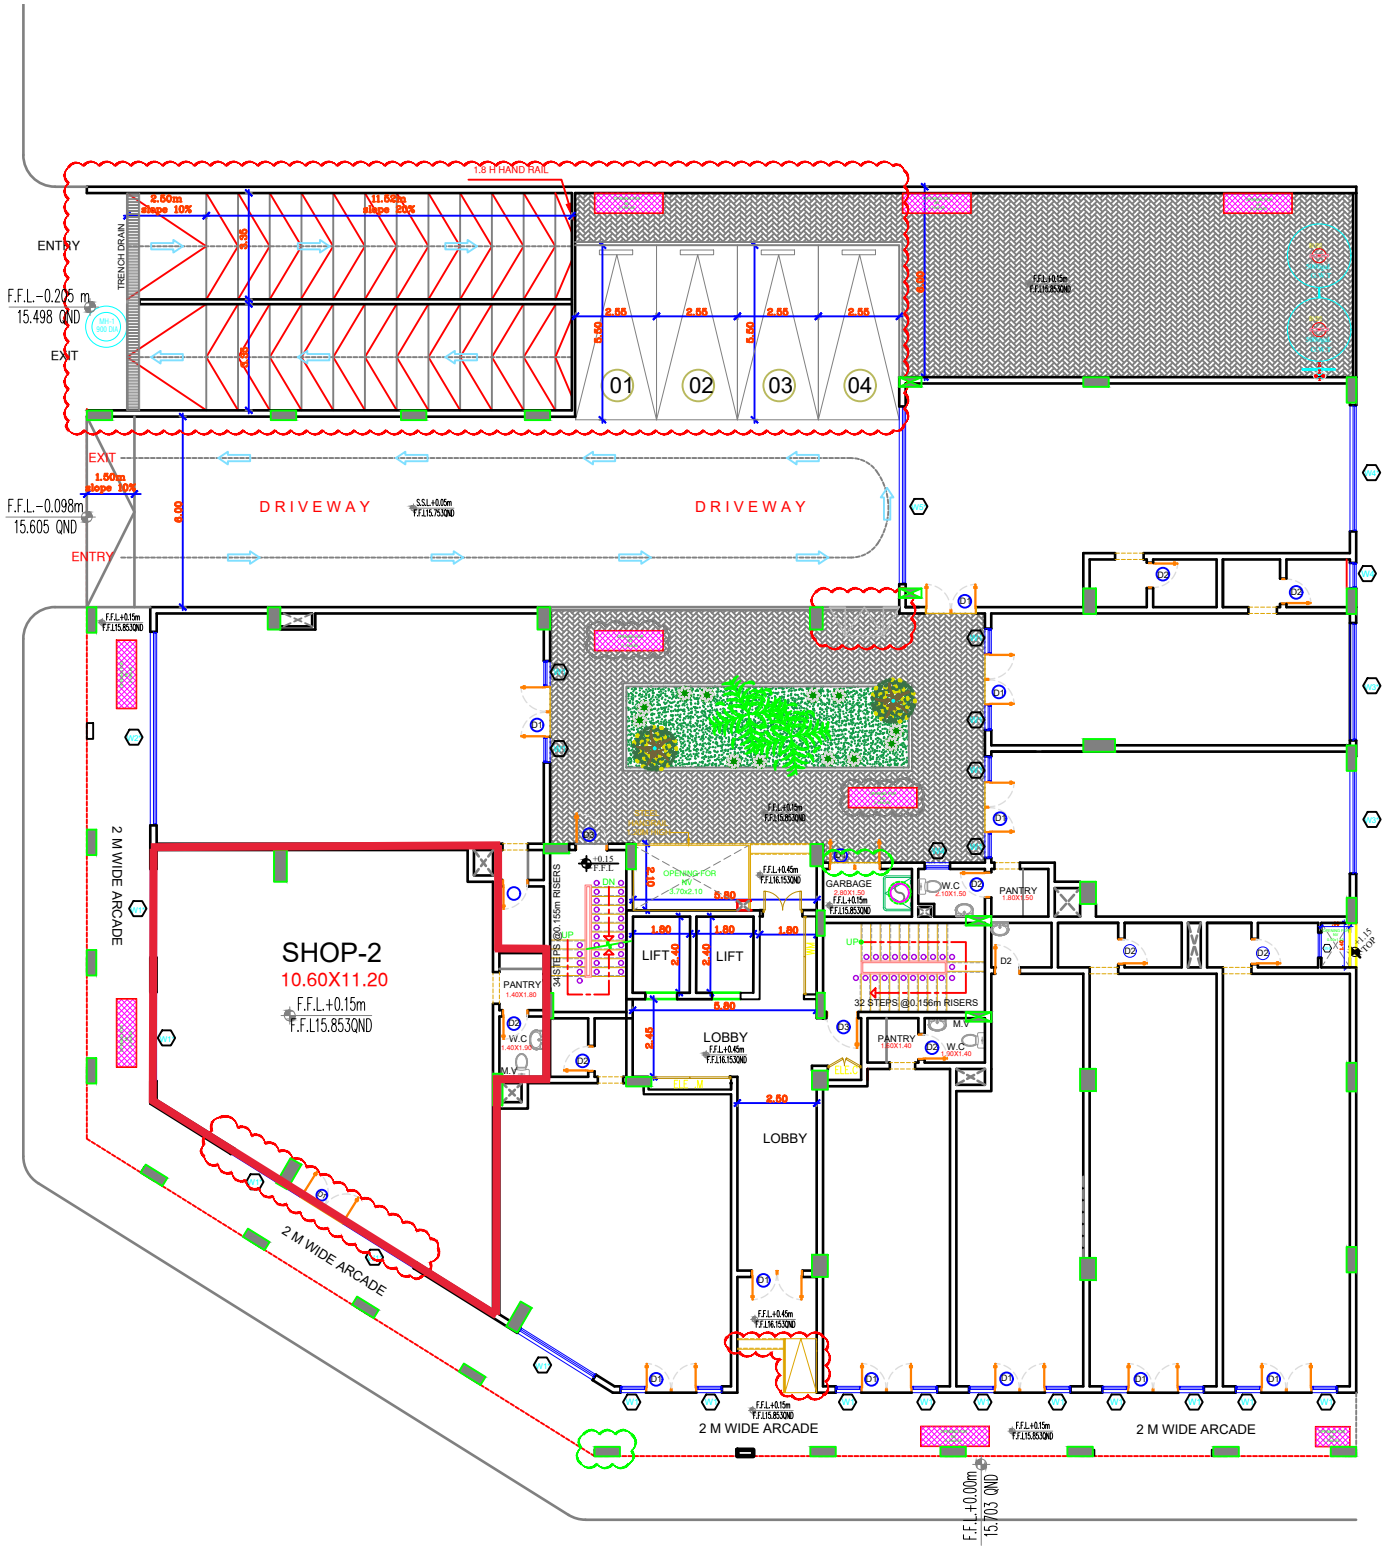
ENTRY
F.F.L.-0.205 m
15.498 QND
EXIT
TRENCH DRAIN
1.5 H HAND RAIL
01
02
03
04
EXIT
1.50m
slope 10%
F.F.L.-0.098m
15.605 QND
ENTRY
DRIVEWAY
DRIVEWAY
2 M WIDE ARCADE
SHOP-2
10.60X11.20
F.F.L.+0.15m
F.F.L15.853QND
PANTRY
W.C
M.V
LIFT
LIFT
LOBBY
LOBBY
GARBAGE
W.C
PANTRY
PANTRY
W.C
32 STEPS @0.156m RISERS
2 M WIDE ARCADE
2 M WIDE ARCADE
2 M WIDE ARCADE
F.F.L.+0.00m
15.703 QND

Shop 3 Plan

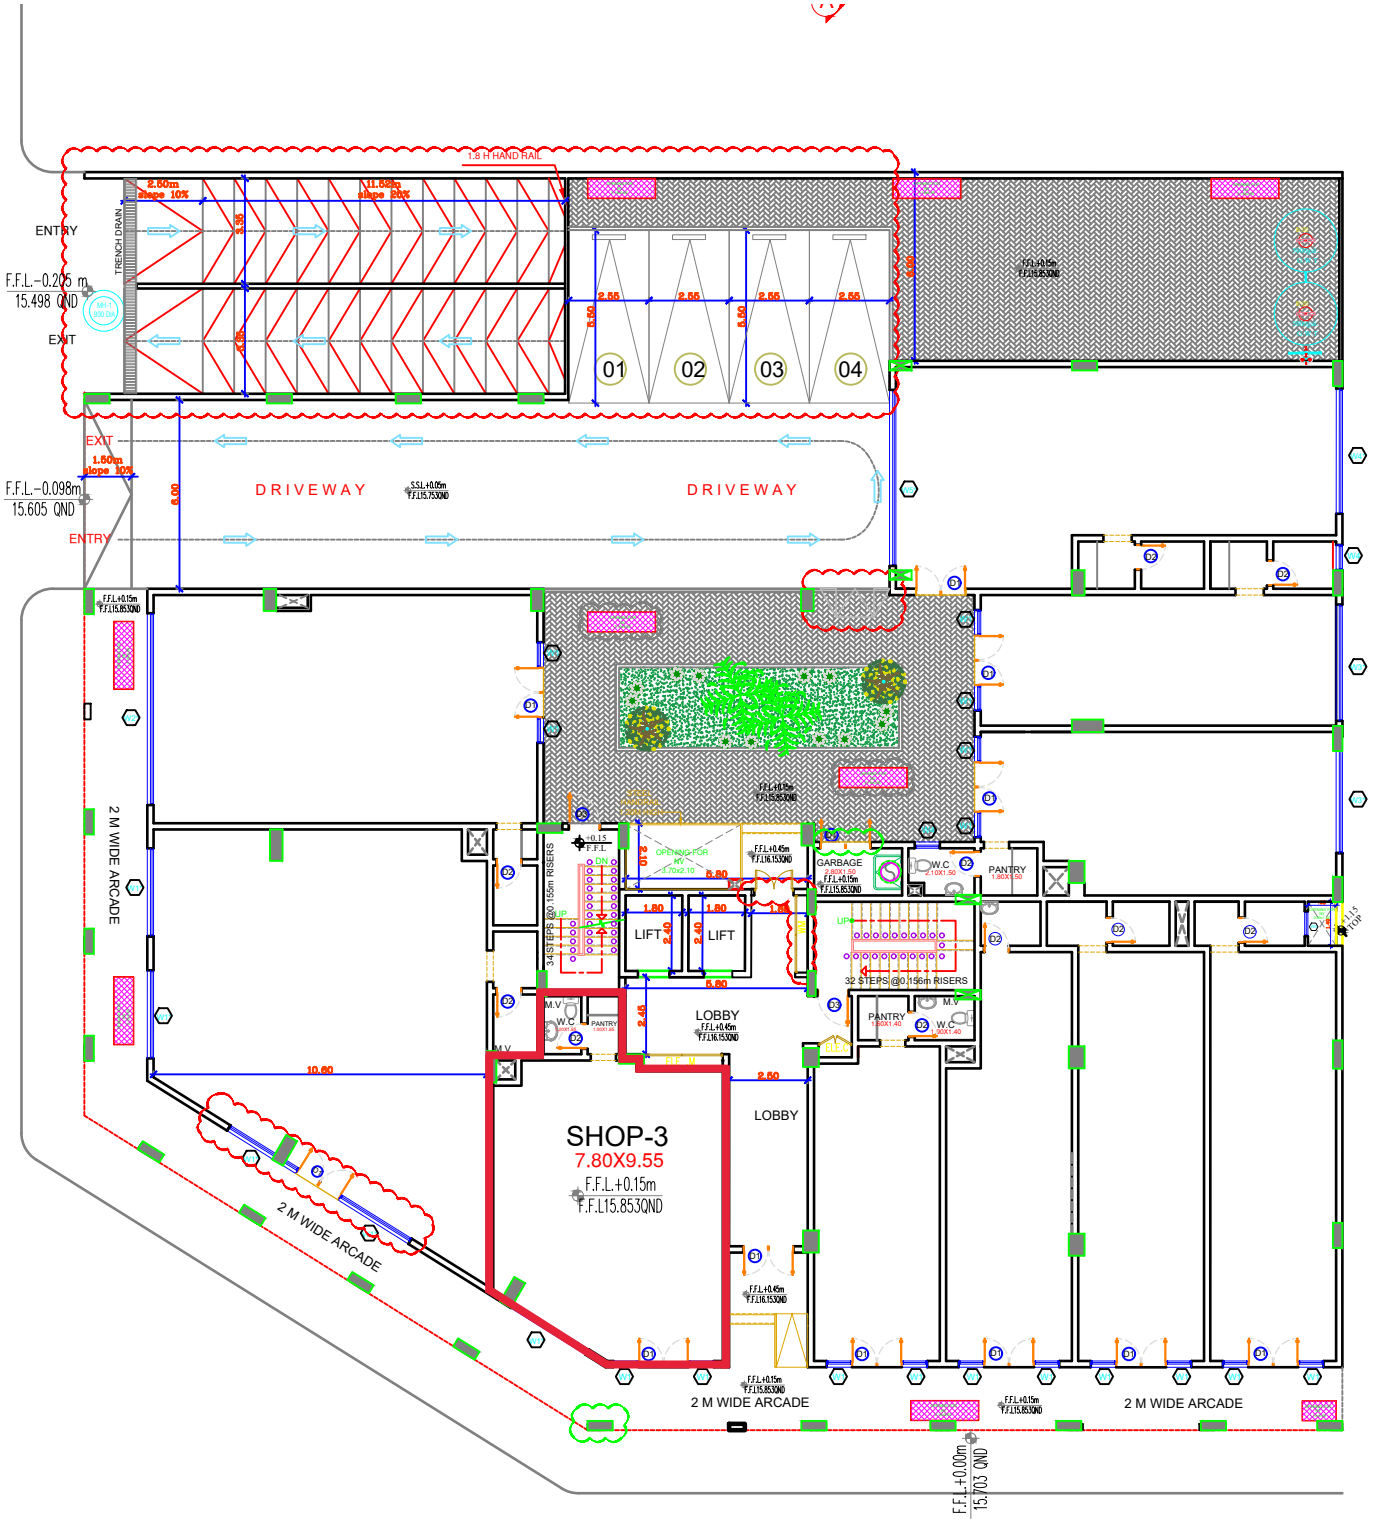
ENTRY
F.F.L.-0.205 m
15.498 QND
EXIT
TRENCH DRAIN
1.8 H HAND RAIL
2.50m
slope 10%
11.50m
slope 20%
01
02
03
04
EXIT
1.50m
slope 10%
F.F.L.-0.098m
15.605 QND
ENTRY
DRIVEWAY
DRIVEWAY
2 M WIDE ARCADE
LIFT
LIFT
LOBBY
LOBBY
GARBAGE
PANTRY
32 STEPS @0.156m RISERS
SHOP-3
7.80X9.55
F.F.L.+0.15m
F.F.L15.853QND
2 M WIDE ARCADE
2 M WIDE ARCADE
2 M WIDE ARCADE
F.F.L.+0.00m
15.703 QND

Shop 4 Plan

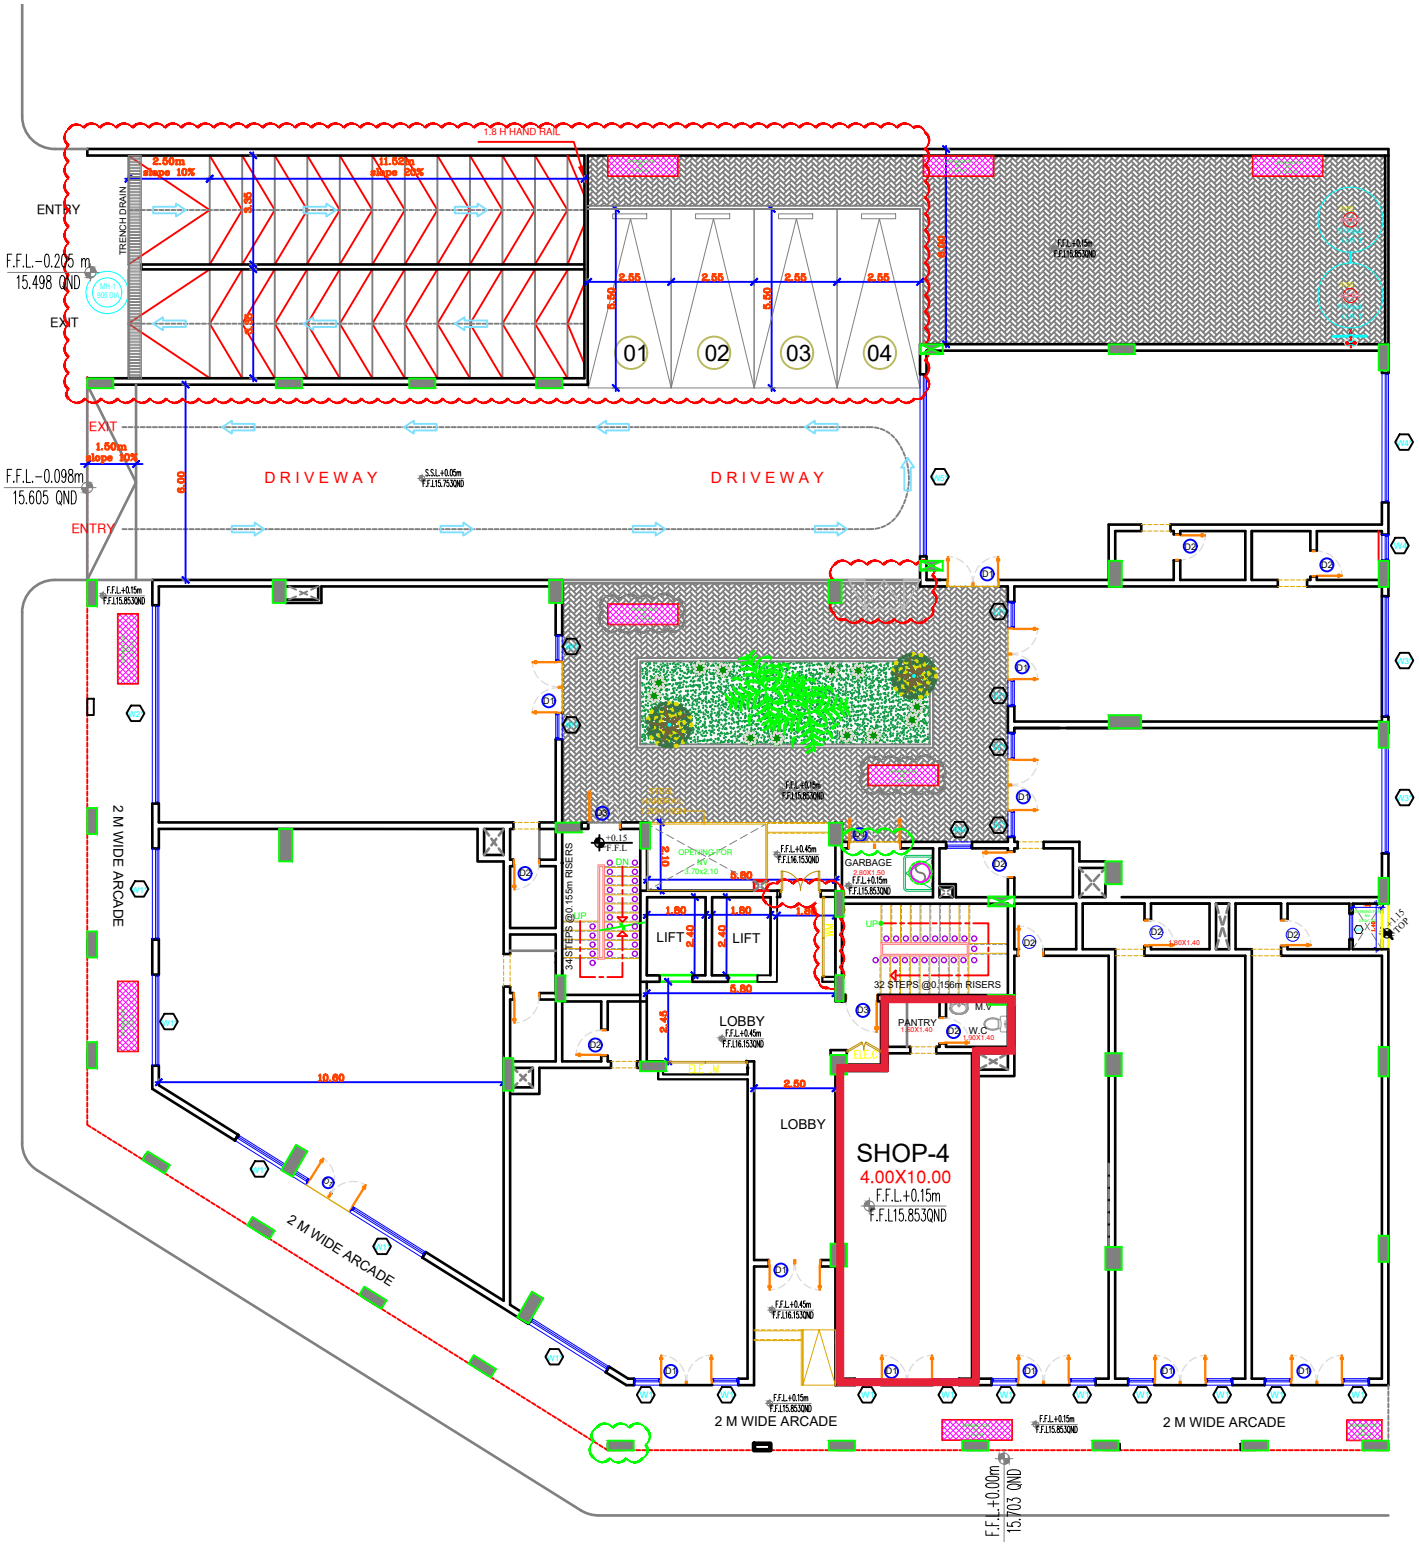
ENTRY
F.F.L.-0.205 m
15.498 QND
EXIT
TRENCH DRAIN
01
02
03
04
EXIT
1.50m
slope 10%
F.F.L.-0.098m
15.605 QND
ENTRY
DRIVEWAY
DRIVEWAY
2 M WIDE ARCADE
LIFT
LIFT
LOBBY
LOBBY
GARBAGE
PANTRY
SHOP-4
4.00X10.00
F.F.L.+0.15m
F.F.L15.853QND
2 M WIDE ARCADE
2 M WIDE ARCADE
F.F.L.+0.00m
15.703 QND

Shop 5 Plan

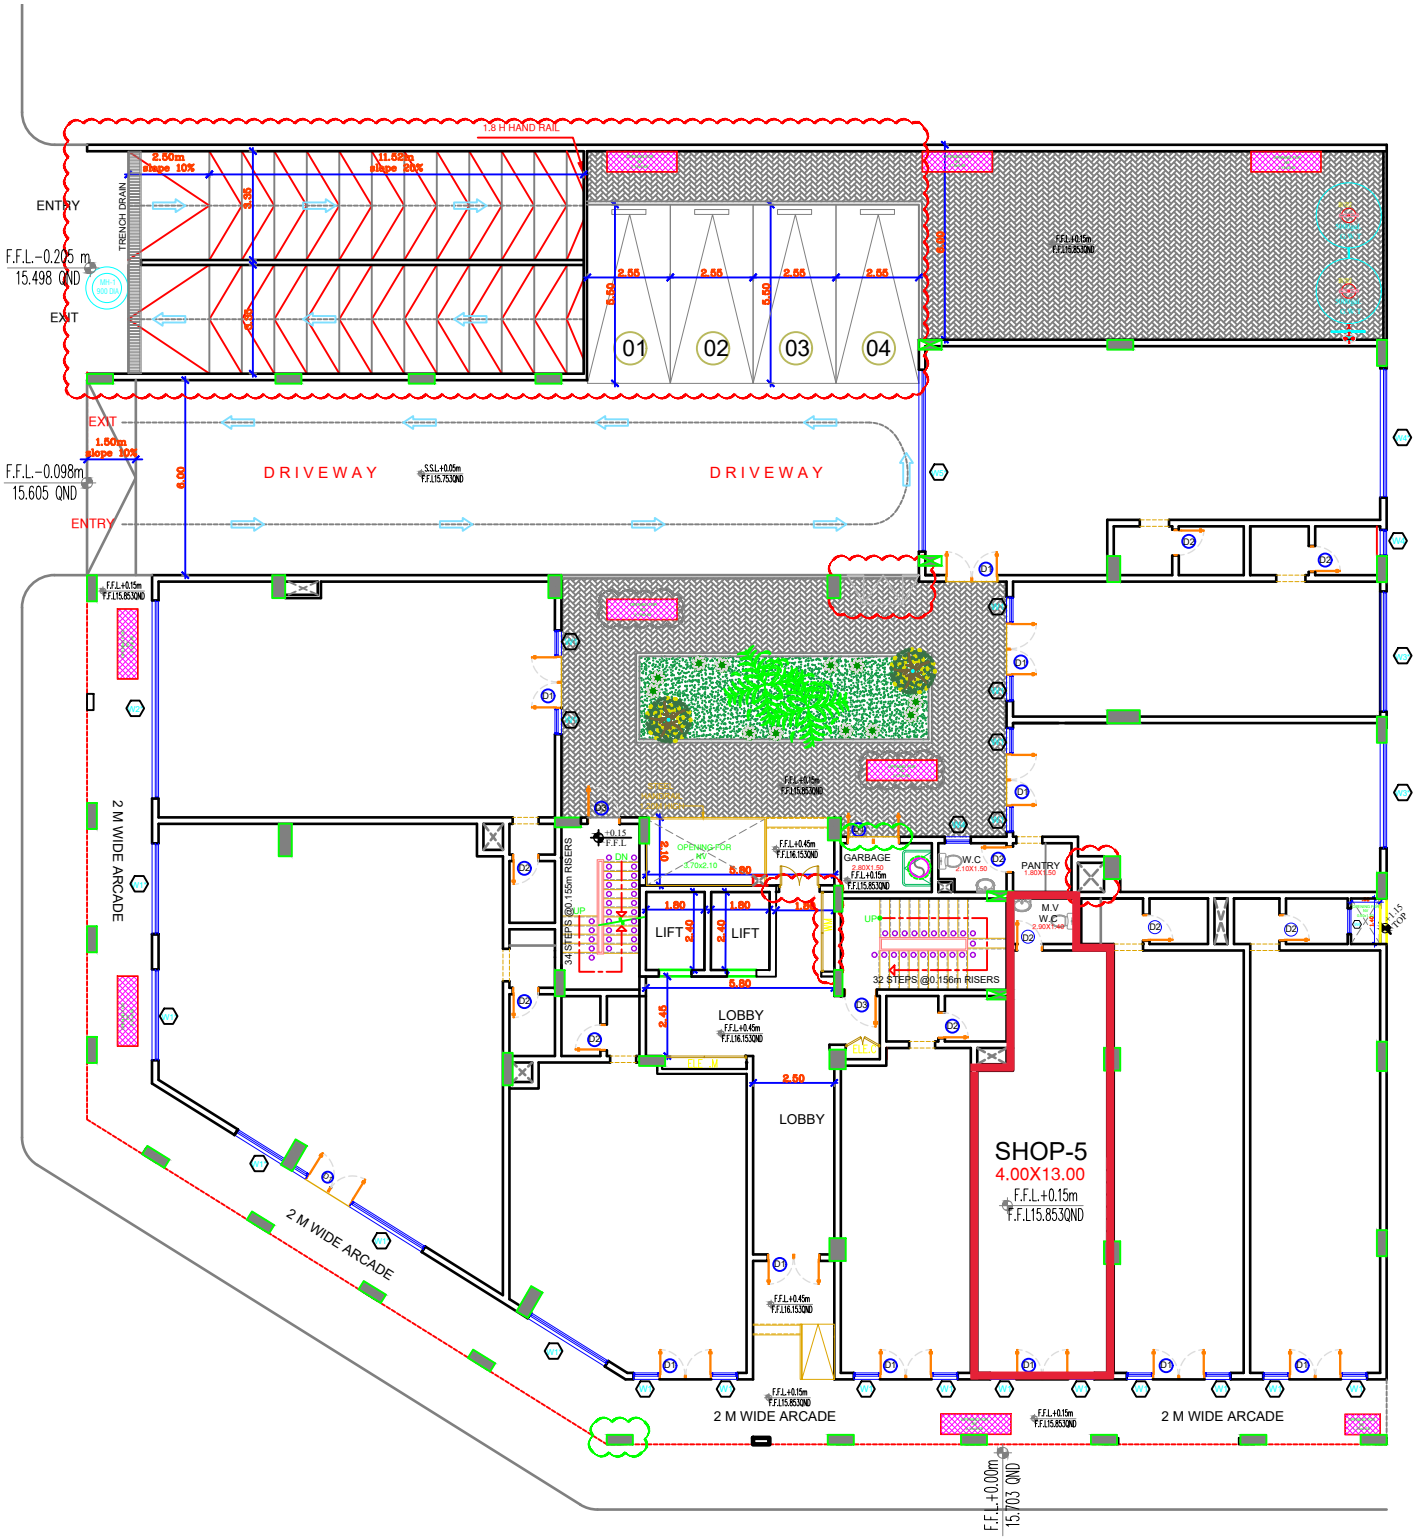
1.8 H HAND RAIL
ENTRY
F.F.L.-0.205 m
15.498 QND
EXIT
TRENCH DRAIN
2.50m
slope 10%
11.52m
slope 20%
01
02
03
04
EXIT
1.60m
slope 10%
F.F.L.-0.098m
15.605 QND
ENTRY
DRIVEWAY
DRIVEWAY
2 M WIDE ARCADE
OPENING FOR MV
LIFT
LIFT
LOBBY
LOBBY
GARBAGE
W.C
PANTRY
M.V
W.C
34 STEPS @0.15m RISERS
32 STEPS @0.156m RISERS
SHOP-5
4.00X13.00
F.F.L.+0.15m
F.F.L15.853QND
2 M WIDE ARCADE
2 M WIDE ARCADE
F.F.L.+0.00m
15.703 QND

Shop 6 Plan

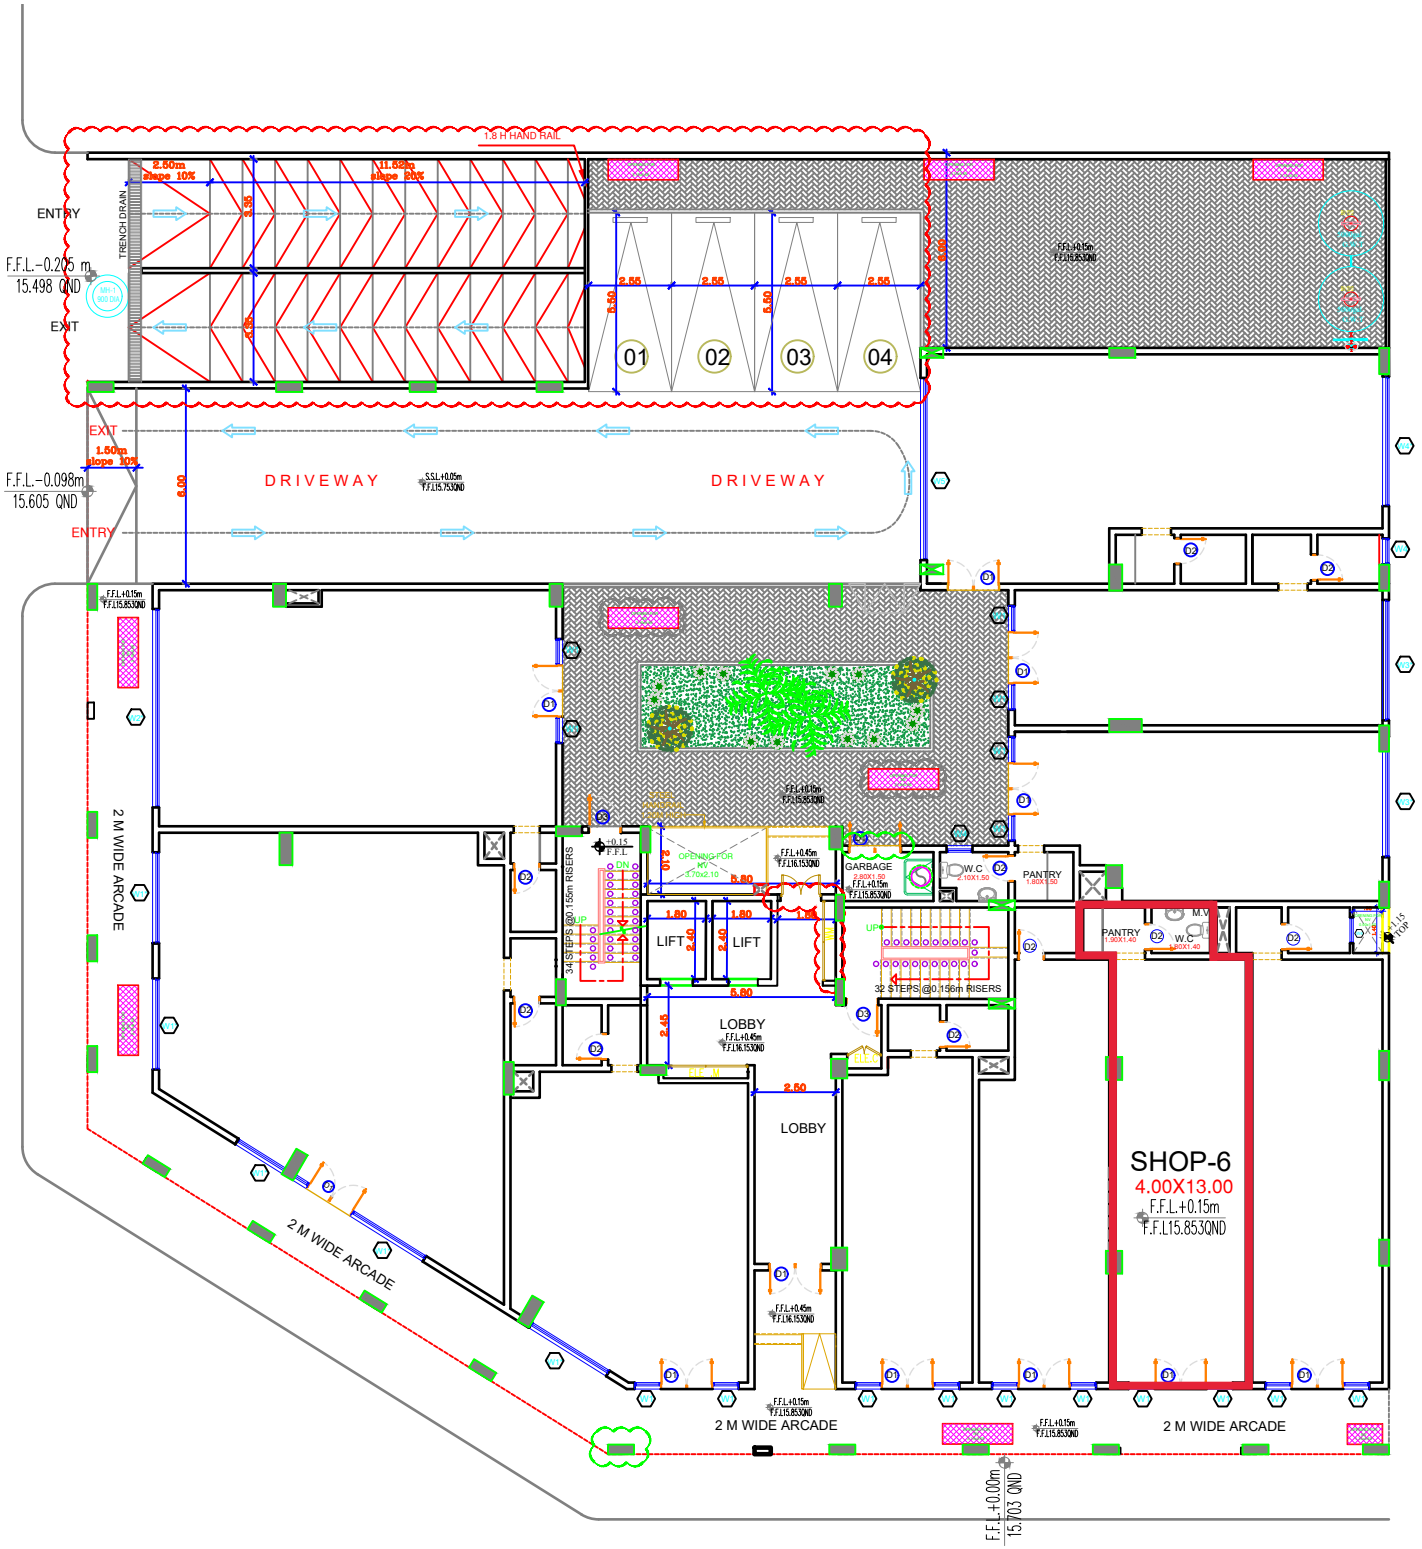
ENTRY
F.F.L.-0.205 m
15.498 QND
EXIT
TRENCH DRAIN
2.50m
slope 10%
11.62m
slope 10%
1.8 H HAND RAIL
01
02
03
04
EXIT
1.50m
slope 10%
F.F.L.-0.098m
15.605 QND
ENTRY
DRIVEWAY
DRIVEWAY
2 M WIDE ARCADE
LIFT
LIFT
LOBBY
LOBBY
GARBAGE
W.C
PANTRY
PANTRY
W.C
32 STEPS @0.156m RISERS
34 STEPS @0.156m RISERS
SHOP-6
4.00X13.00
F.F.L.+0.15m
F.F.L15.853QND
2 M WIDE ARCADE
2 M WIDE ARCADE
2 M WIDE ARCADE
F.F.L.+0.00m
15.703 QND

Shop 7 Plan

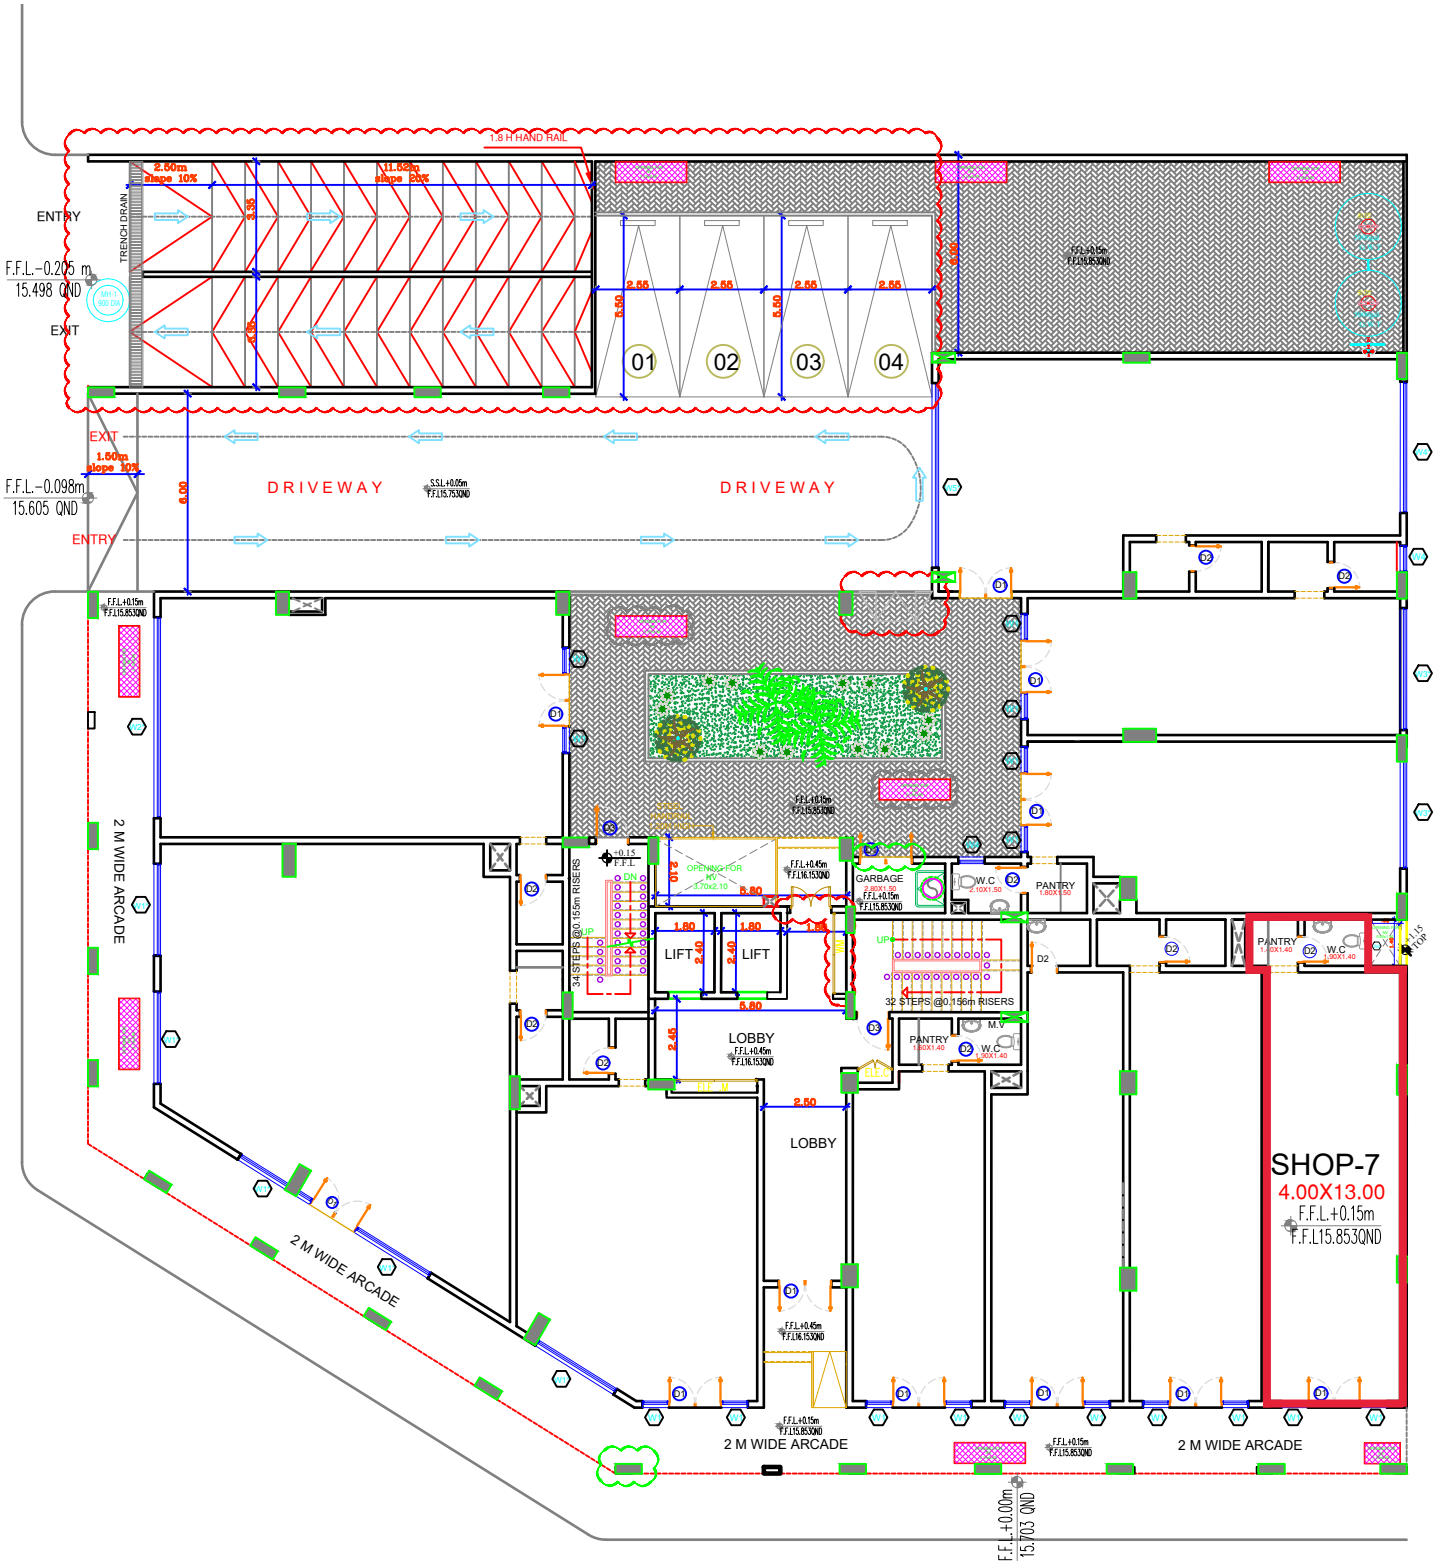
1.8 H HAND RAIL
ENTRY
TRENCH DRAIN
F.F.L.-0.205 m
15.498 QND
EXIT
2.60m
slope 10%
11.52m
slope 20%
01
02
03
04
EXIT
1.50m
slope 10%
F.F.L.-0.098m
15.605 QND
ENTRY
DRIVEWAY
DRIVEWAY
2 M WIDE ARCADE
OPENING FOR
M3
3.70x2.10
GARBAGE
W.C
PANTRY
LIFT
LIFT
34 STEPS @0.155m RISERS
32 STEPS @0.156m RISERS
LOBBY
LOBBY
SHOP-7
4.00X13.00
F.F.L.+0.15m
F.F.L15.853QND
2 M WIDE ARCADE
2 M WIDE ARCADE
2 M WIDE ARCADE
F.F.L.+0.00m
15.703 QND

Shop 8 Plan

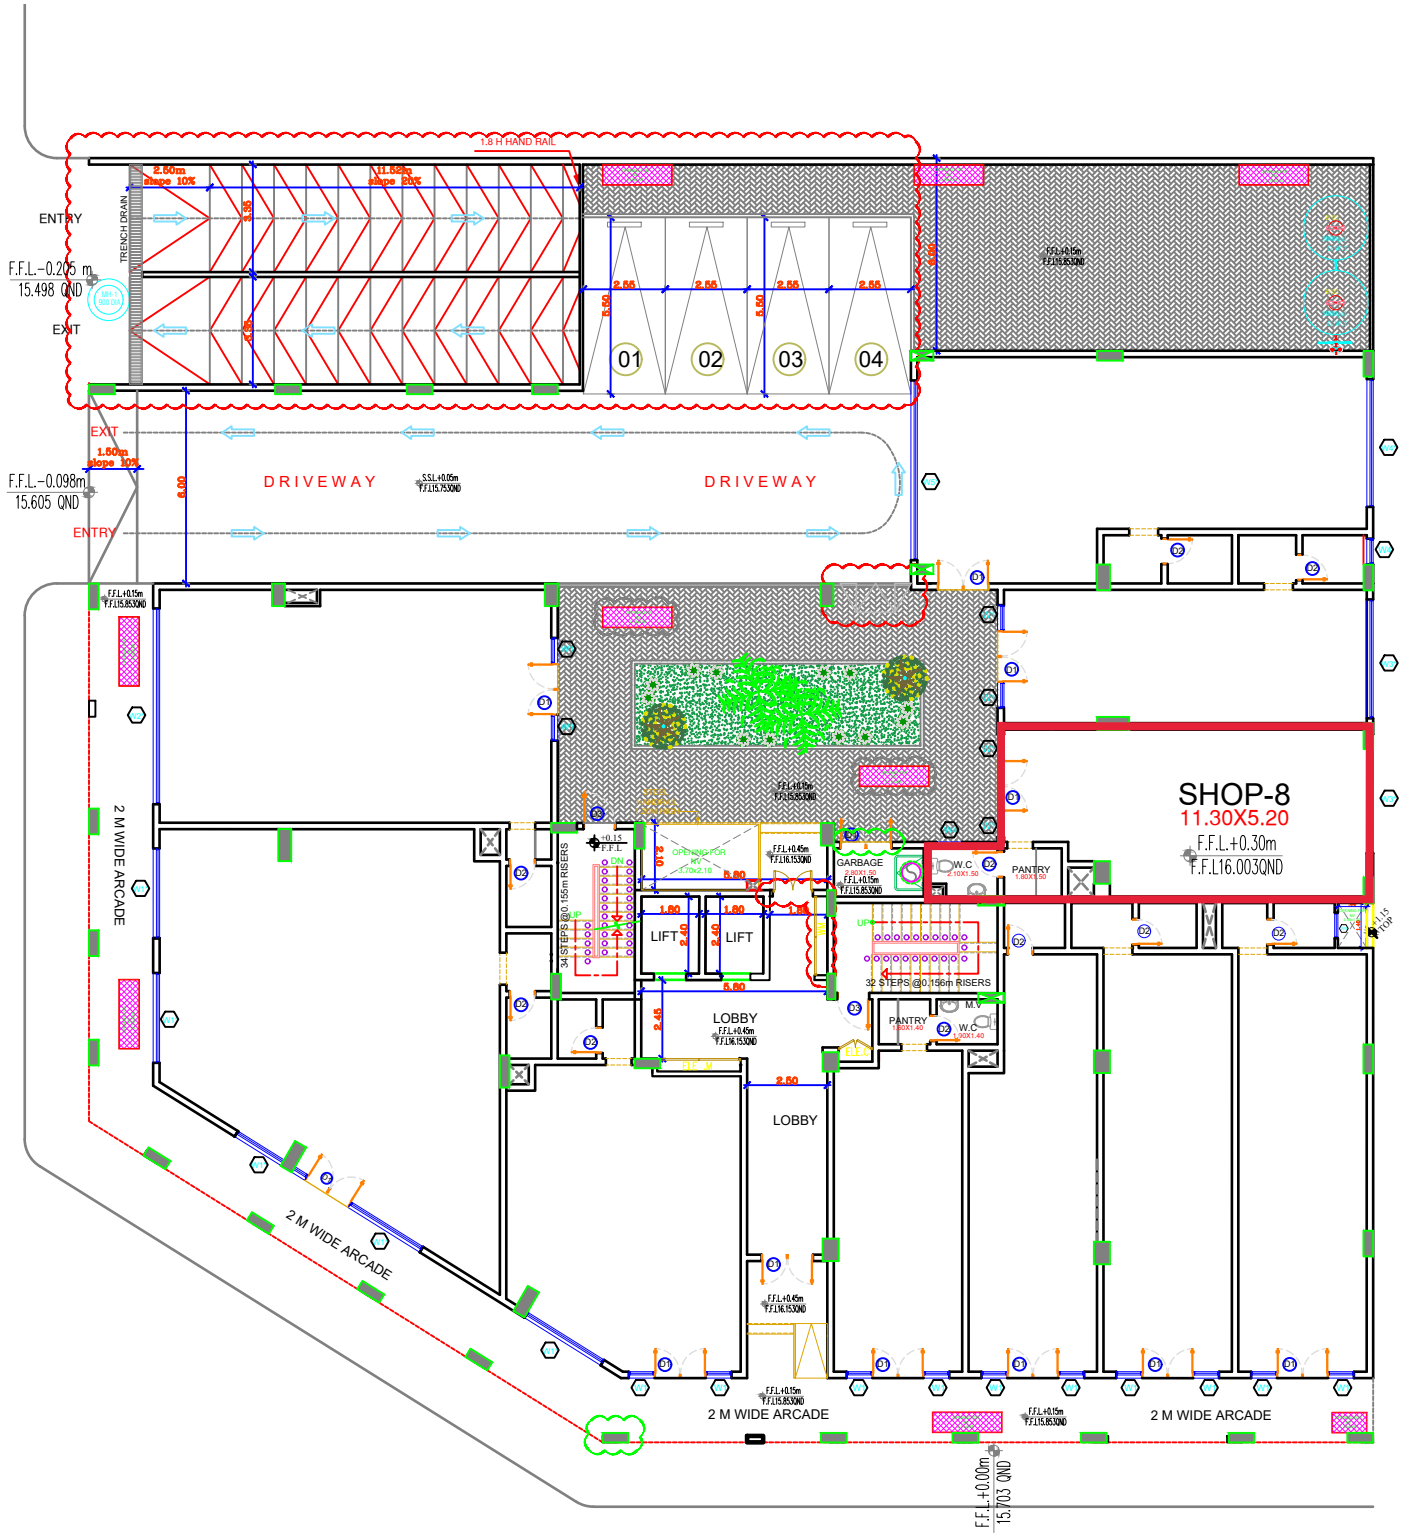
SHOP-8
11.30X5.20
F.F.L.+0.30m
F.F.L16.003QND
DRIVEWAY
DRIVEWAY
ENTRY
EXIT
F.F.L.-0.205 m
15.498 QND
F.F.L.-0.098m
15.605 QND
01
02
03
04
LIFT
LIFT
LOBBY
LOBBY
PANTRY
GARBAGE
W.C
2 M WIDE ARCADE
2 M WIDE ARCADE
2 M WIDE ARCADE
F.F.L.+0.00m
15.703 QND

Shop 9 Plan

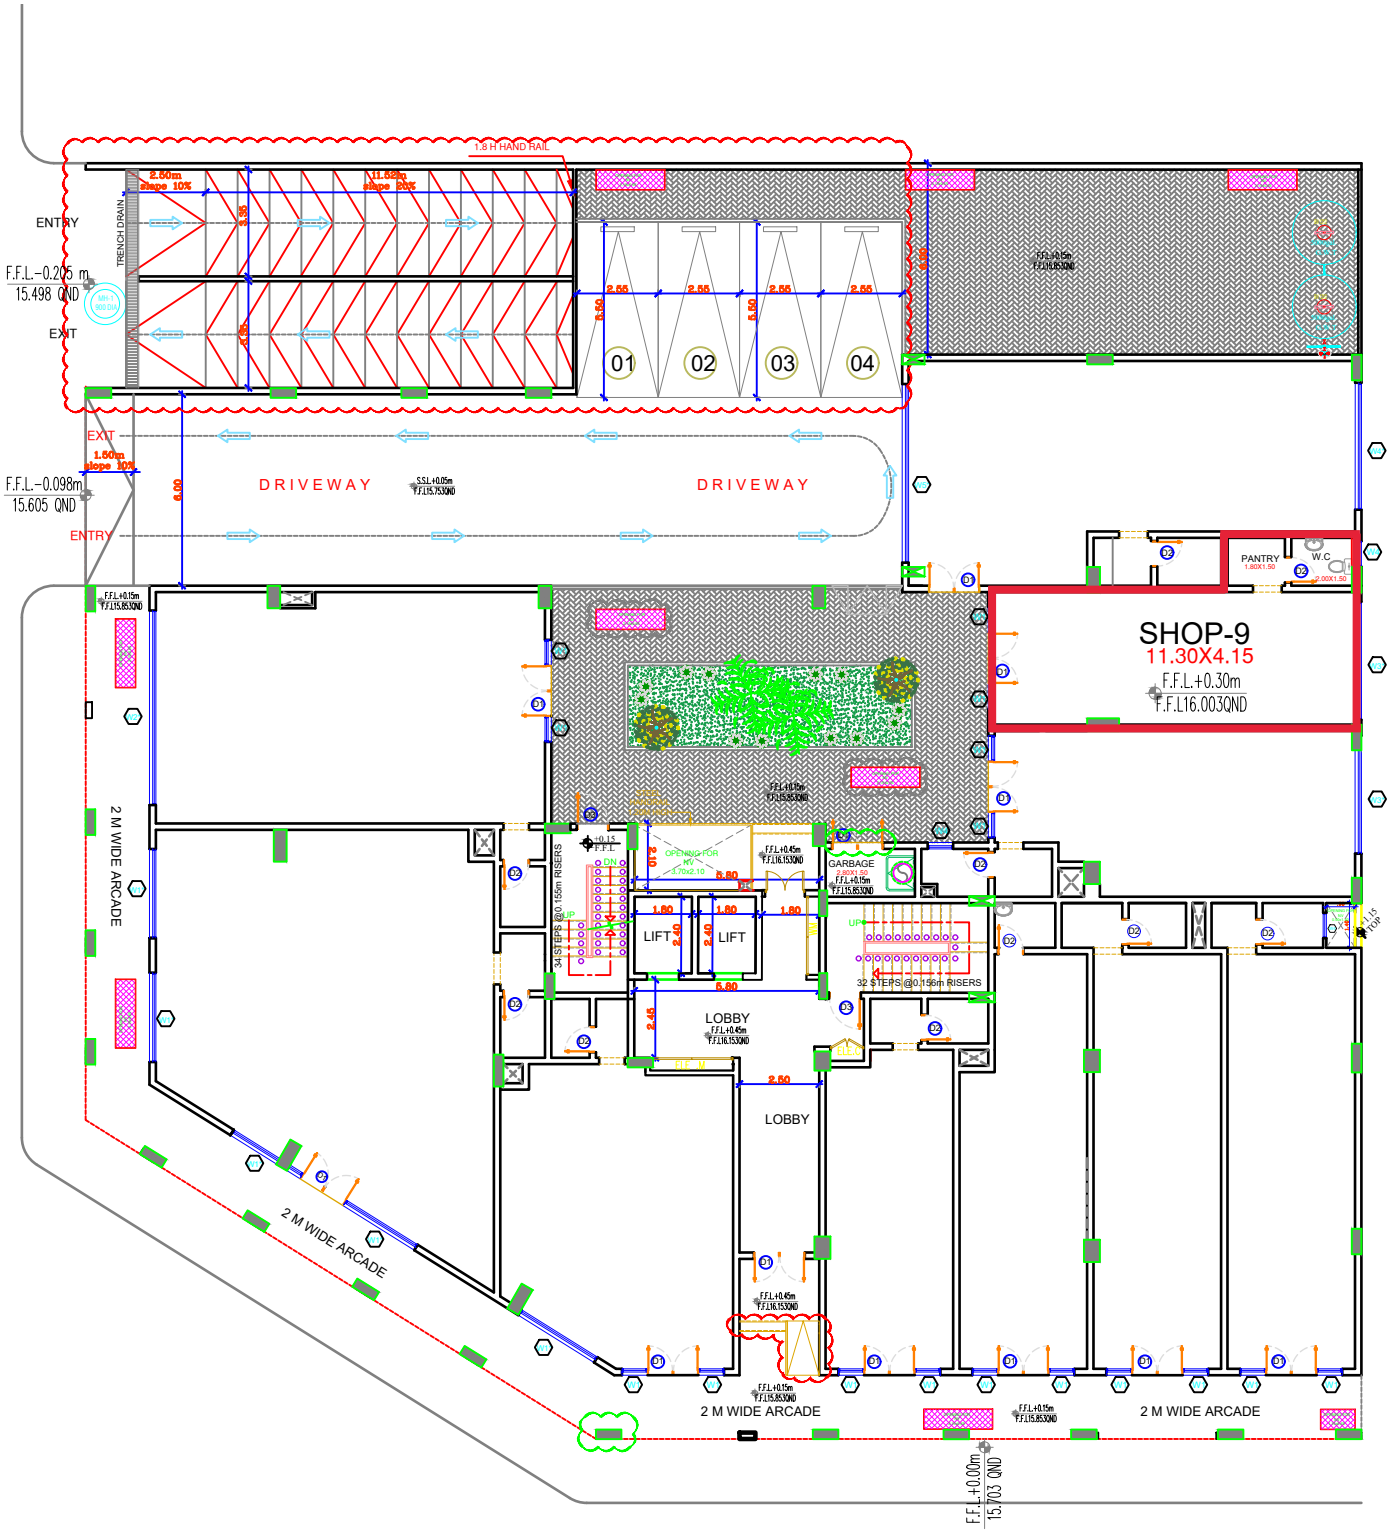
SHOP-9
11.30X4.15
F.F.L.+0.30m
F.F.L16.003QND
ENTRY
EXIT
F.F.L.-0.205 m
15.498 QND
F.F.L.-0.098m
15.605 QND
DRIVEWAY
DRIVEWAY
01
02
03
04
PANTRY
W.C
LIFT
LIFT
LOBBY
LOBBY
GARBAGE
2 M WIDE ARCADE
2 M WIDE ARCADE
2 M WIDE ARCADE
F.F.L.+0.00m
15.703 QND

Shop 10 Plan

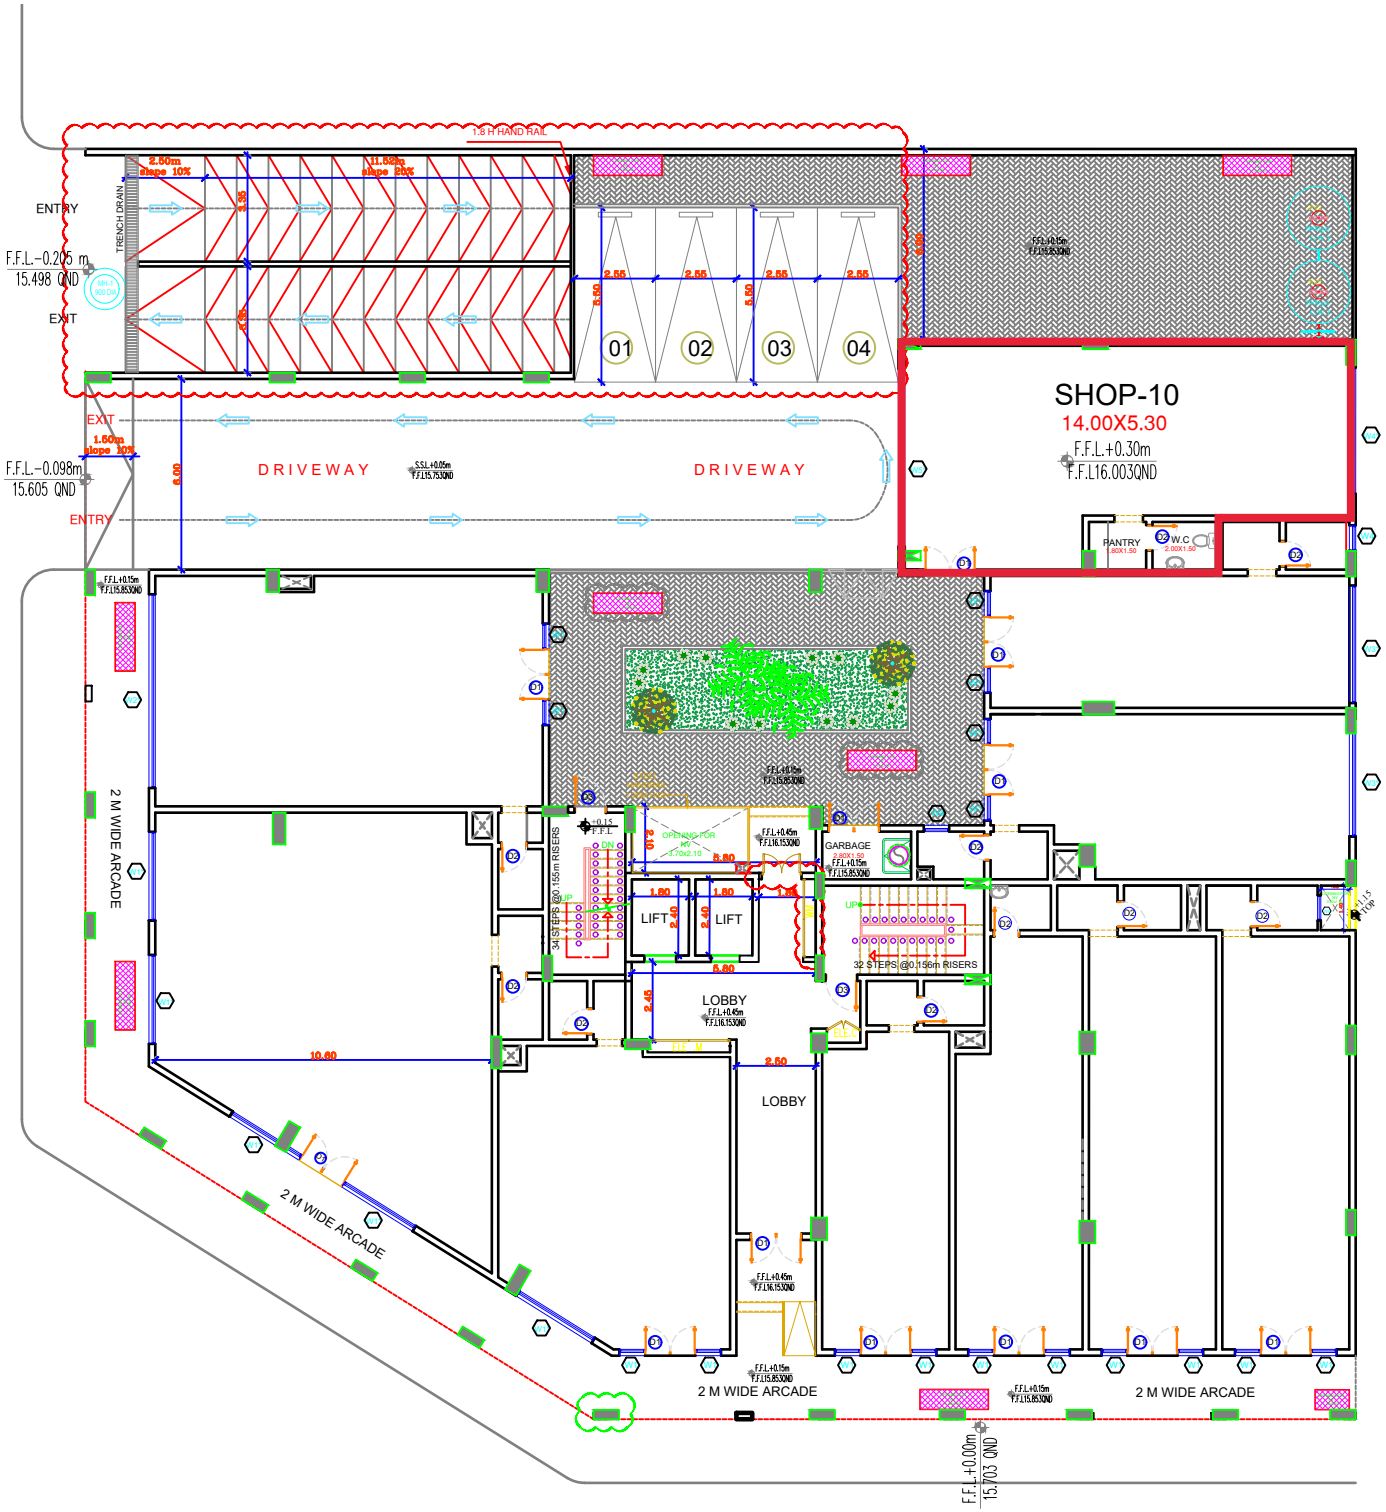
SHOP-10
14.00X5.30
F.F.L.+0.30m
F.F.L16.003QND
ENTRY
EXIT
F.F.L.-0.205 m
15.498 QND
F.F.L.-0.098m
15.605 QND
DRIVEWAY
DRIVEWAY
01
02
03
04
PANTRY
W.C
LIFT
LIFT
LOBBY
LOBBY
GARBAGE
2 M WIDE ARCADE
2 M WIDE ARCADE
2 M WIDE ARCADE
F.F.L.+0.00m
15.703 QND